


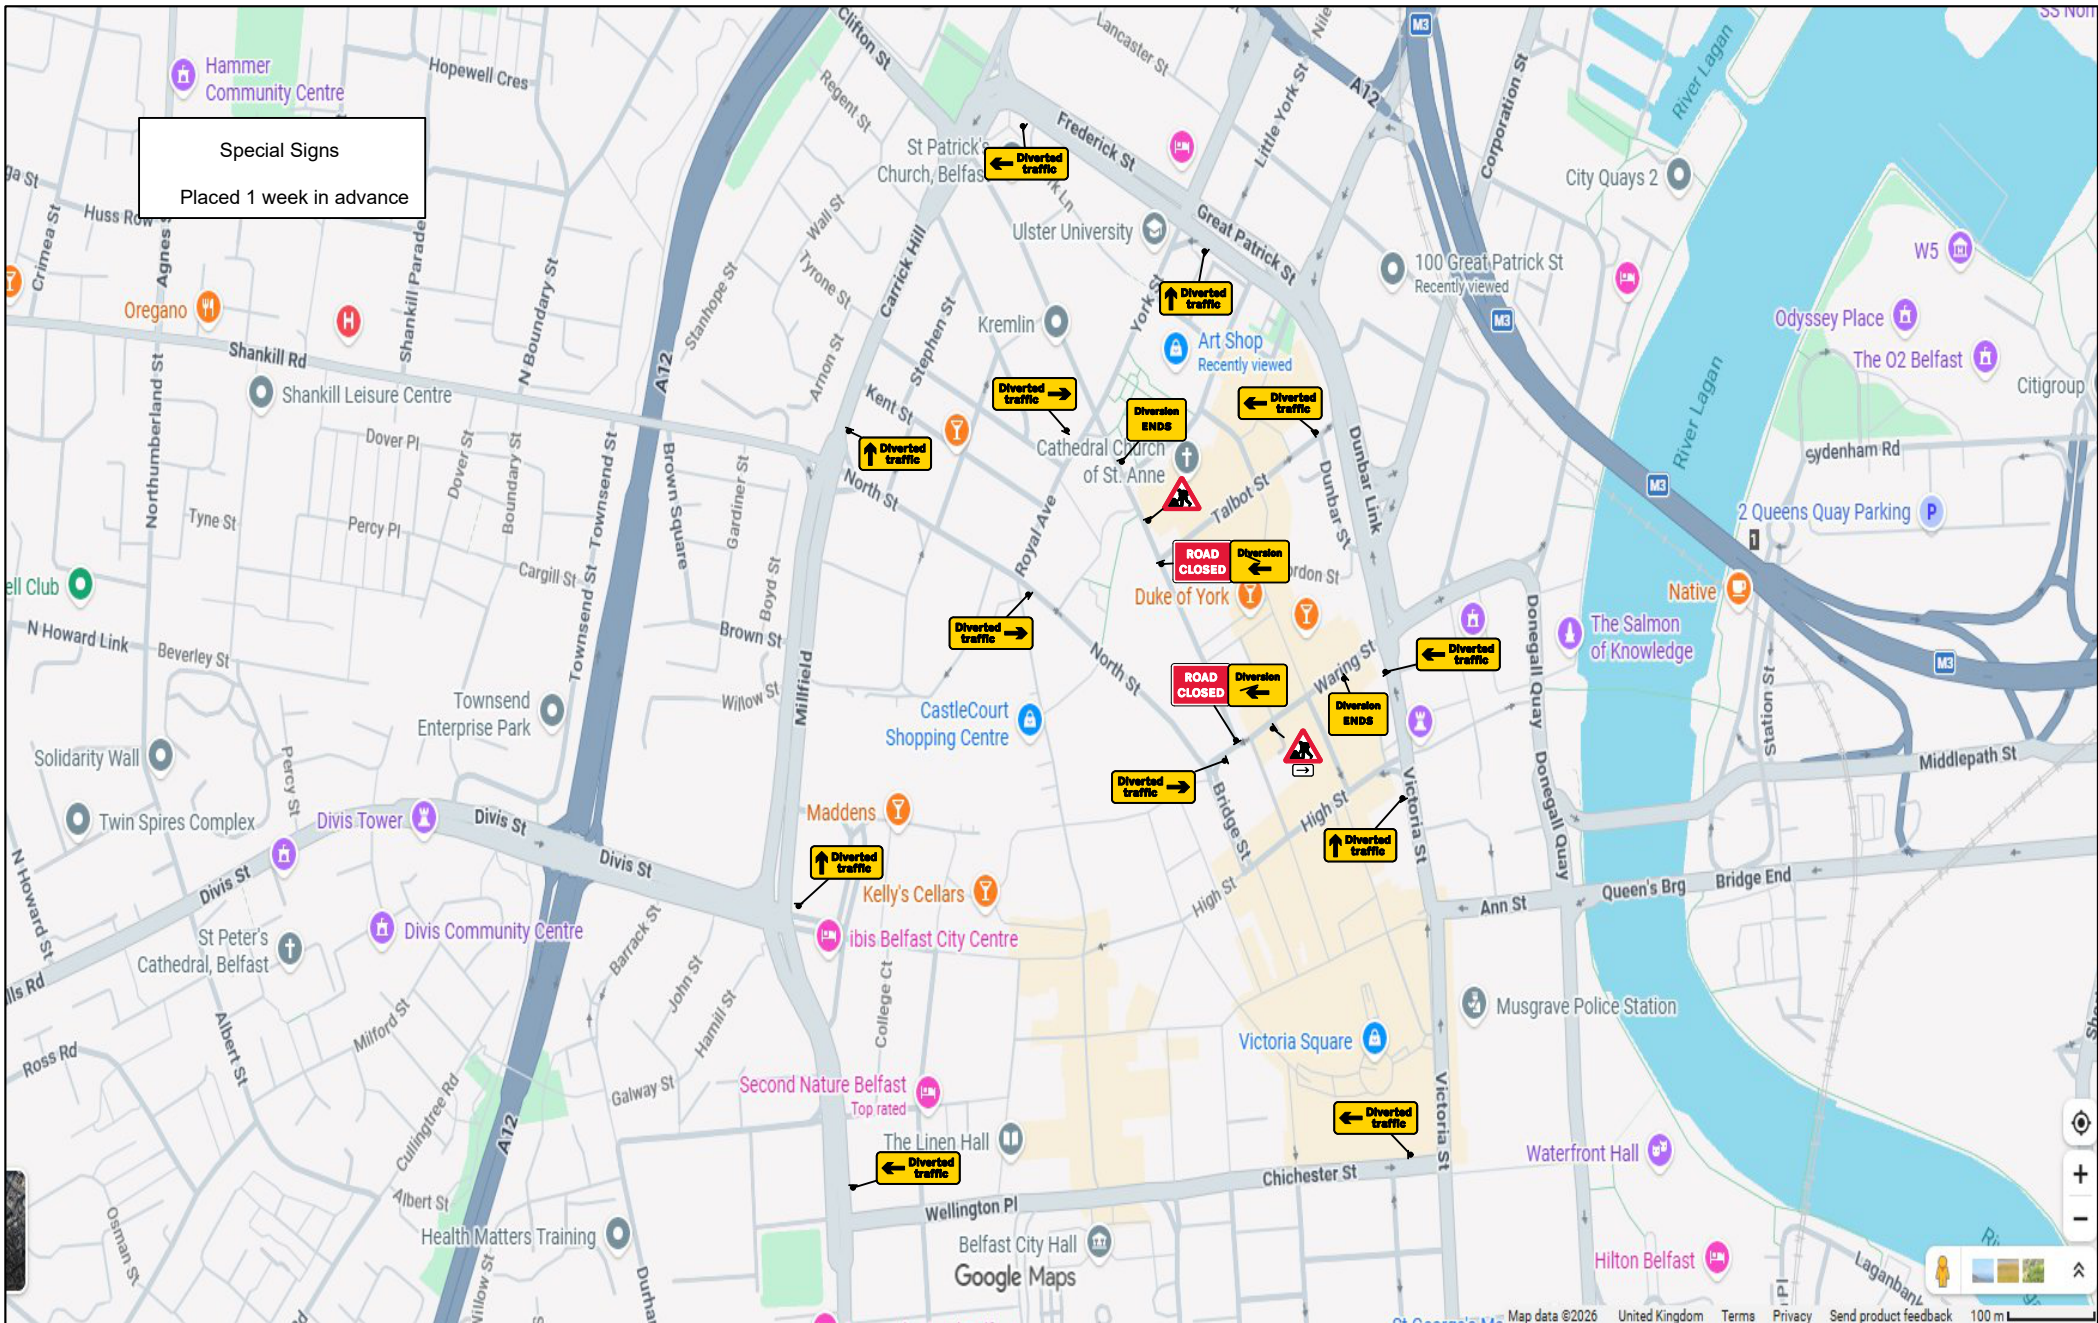

NOTES:

1. All traffic management to be in accordance with Chapter 8 of the Traffic Signs Manual.
2. All signs will comply with Traffic Sign Regulations in General Directions (TSRGD) 2002
3. Installation, maintenance and removal of traffic management will be carried out by Lantra approved operatives who have achieved Sector Scheme 12D training.

Donegall Street, Belfast

PROJECT
Client Christy O'Neill
Work Type Filming
DRAWN A. Hamilton
SCALE Not to scale DIMENSIONS Metres

Drg No.
001
Original Drawing Size
A3



221a Hillhall Rd
Lisburn
Co. Antrim
BT27 5JA
Tel. 02892662077