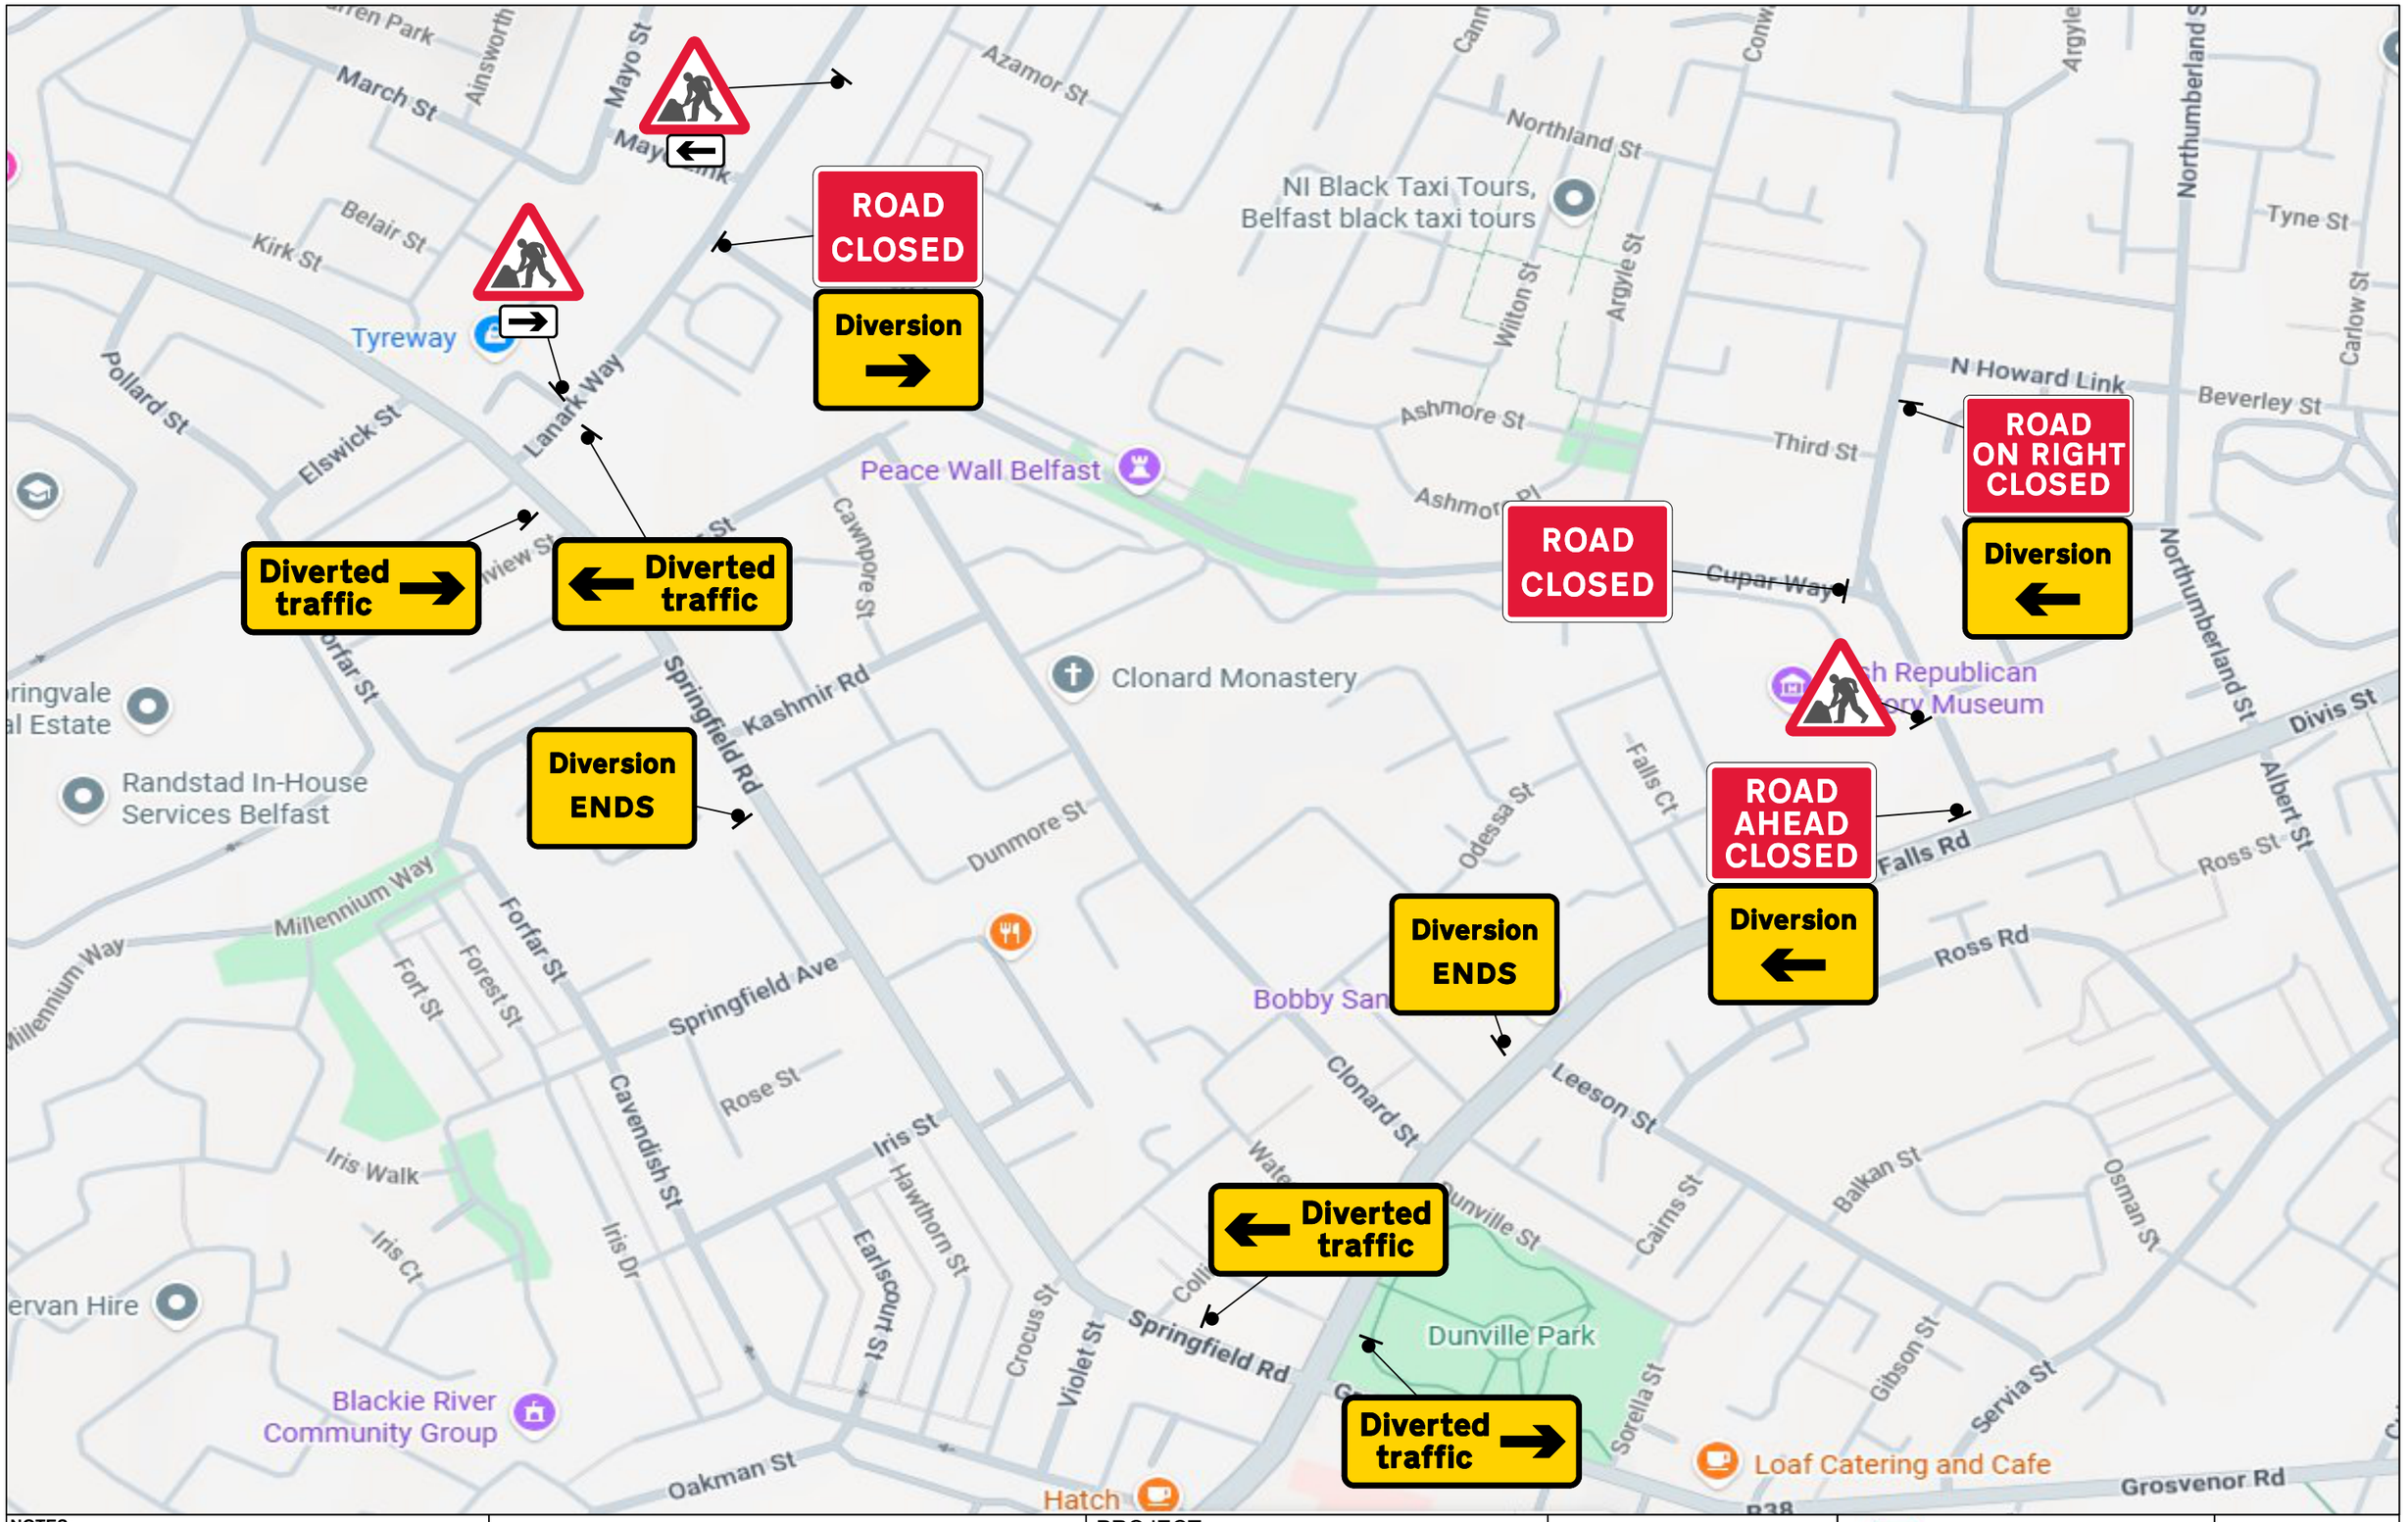


**NOTES:**
1. All traffic management to be in accordance with Chapter 8 of the Traffic Signs Manual.
2. All signs will comply with Traffic Sign Regulations in General Directions (TSRGD) 2002
3. Installation, maintenance and removal of traffic management will be carried out by Lantra approved operatives who have achieved Sector Scheme 12D training.

Cupar Way, Belfast

PROJECT: Blue Lights Season 4

DRAWN: J. Foster

SCALE: Not to scale | DIMENSIONS: Metres

Drg No. 001

Original Drawing Size: A3

Greentown Traffic Management
221a Hillhall Rd
Lisburn
Co.Antrim
BT27 5JA
Tel.02892662077