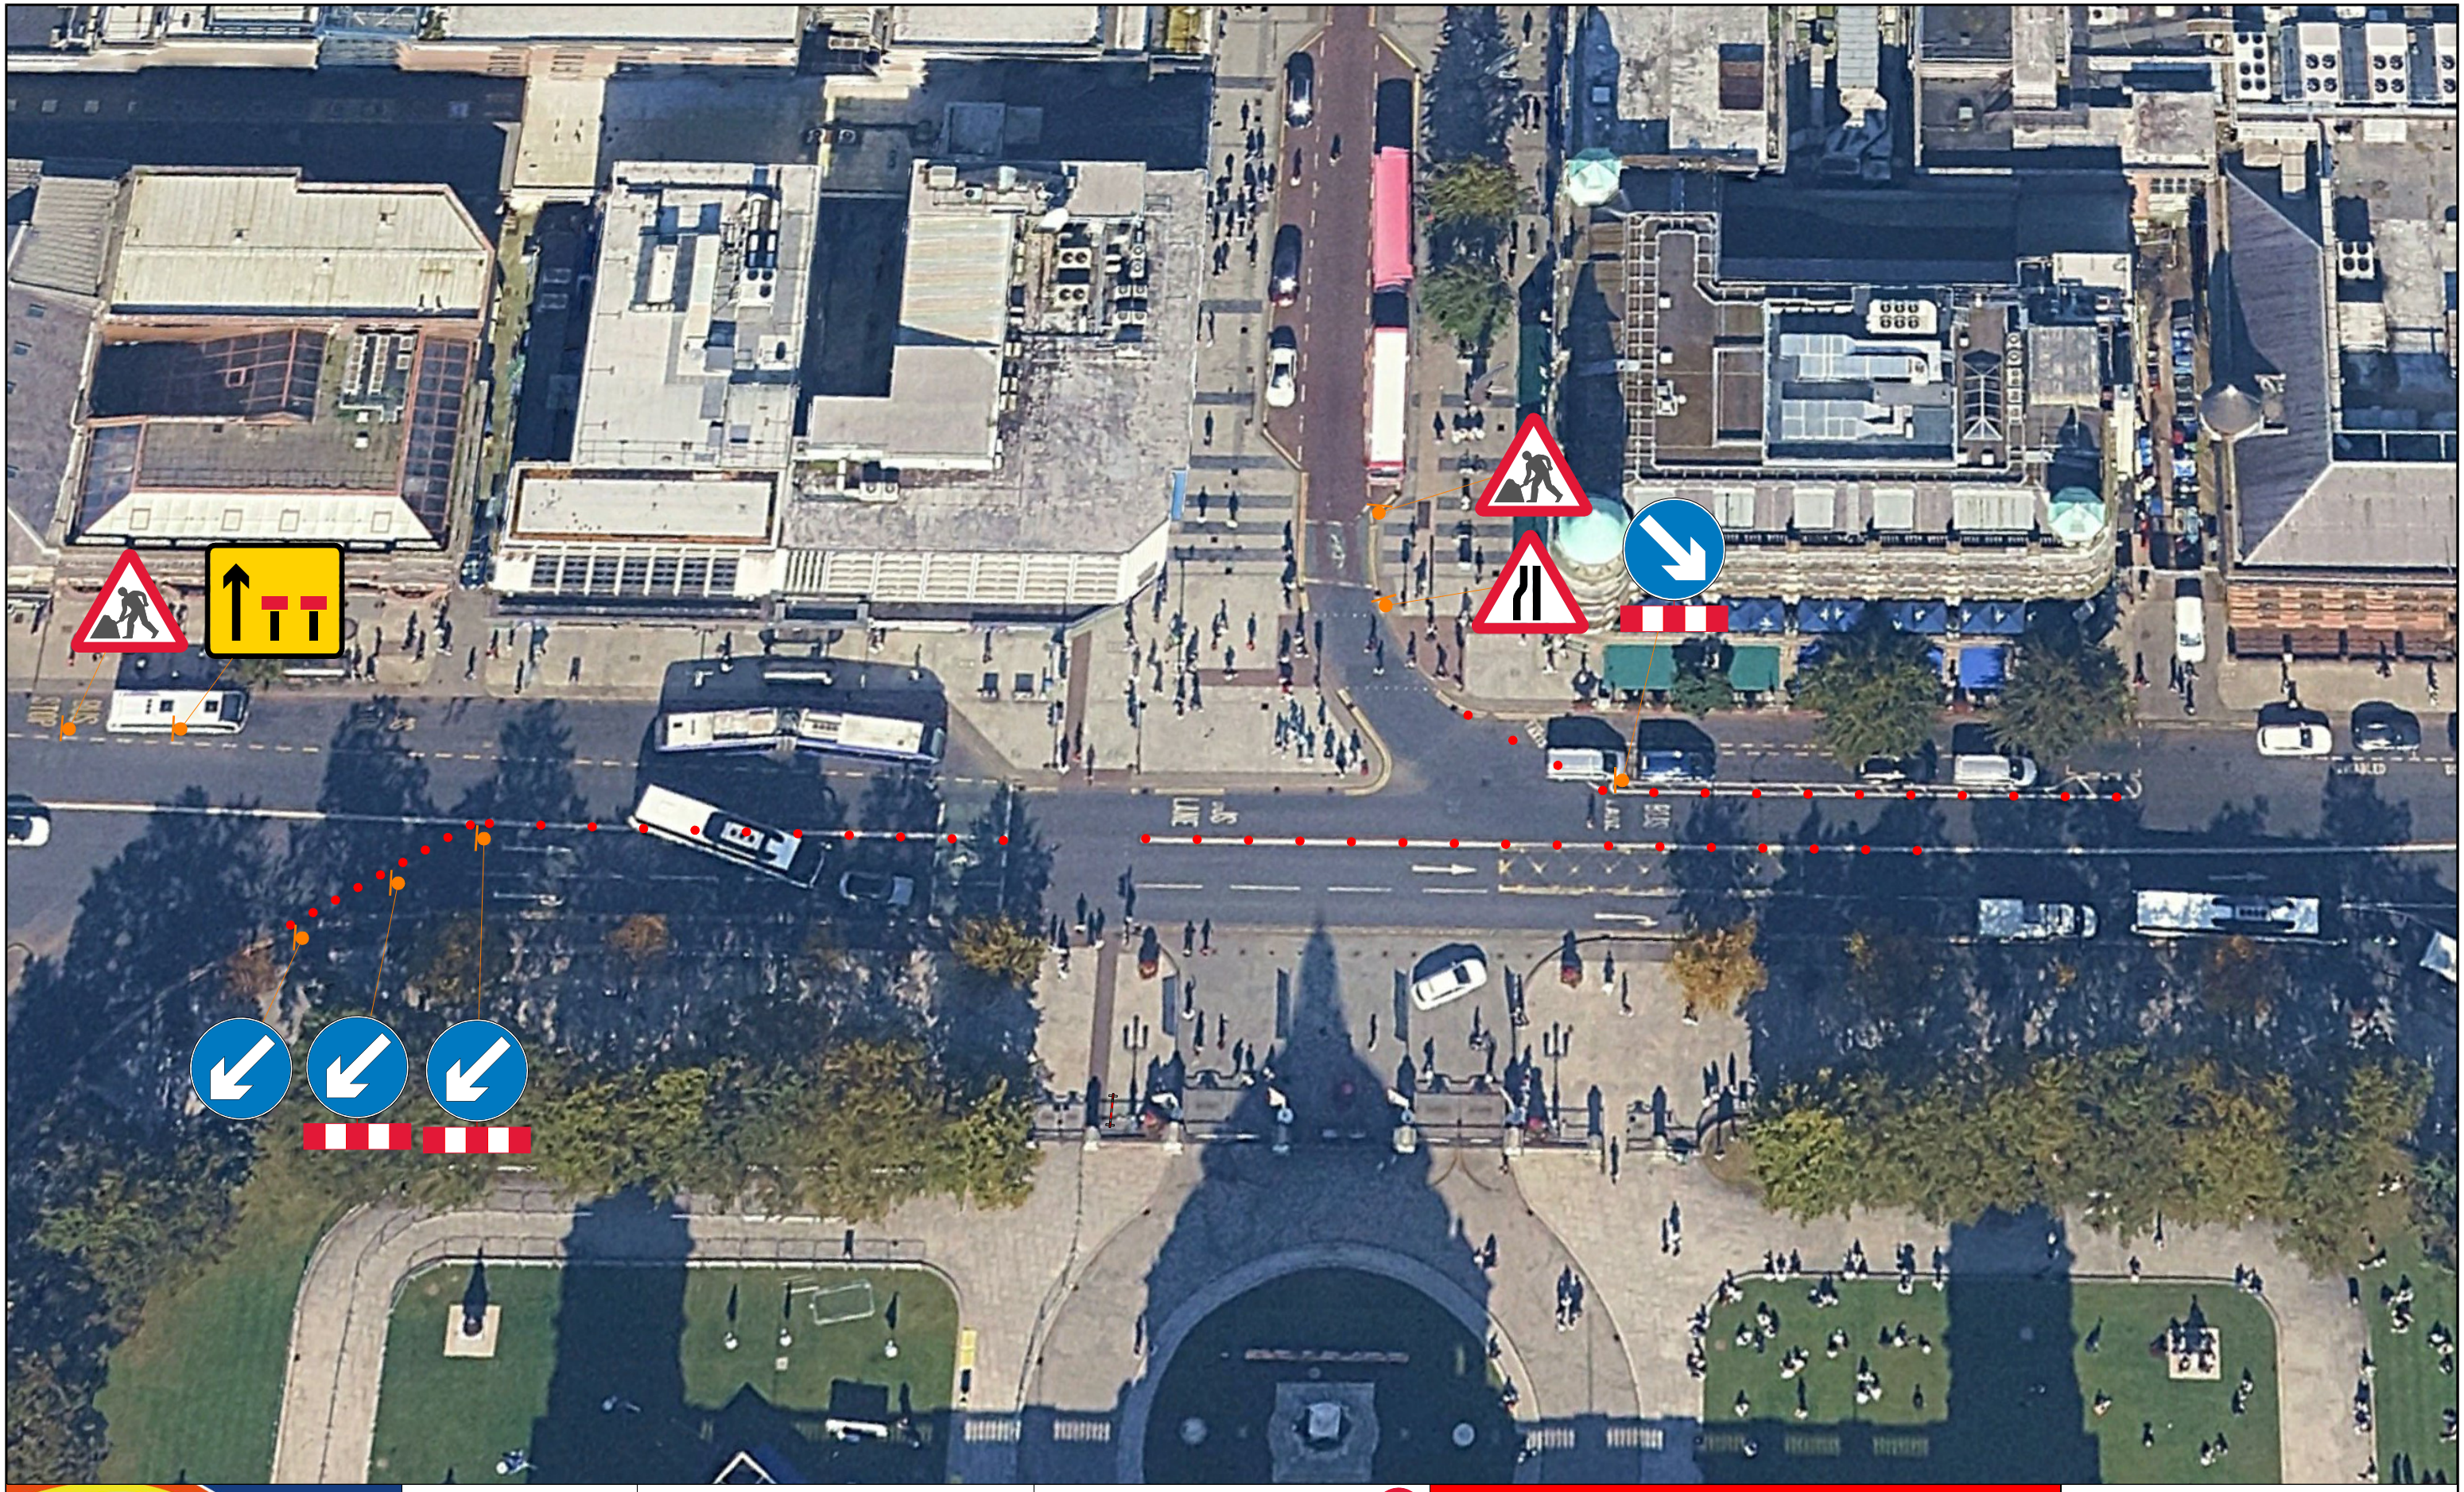

THE TRAFFIC MANAGEMENT COMPANY

nqa ISO 9001 QUALITY MANAGEMENT
nqa ISO 45001 HEALTH & SAFETY MANAGEMENT
UKAS MANAGEMENT SYSTEMS 0015

Project: Christmas Lights 2025	Road name: Donegall Square North
Client: Belfast City Council	Road name:
Highway Authority: Department for Infrastructure	Road name:
Phase B	Road name:

PLEASE NOTE

All Temporary Traffic Management Systems are deployed in compliance with:

- ✓ TTM Method Statements
- ✓ TTM Risk Assessments
- ✓ Chapter 8 of Traffic Signs Manual
- ✓ Safety at Street Works and Road Works - A Code of Practice
- ✓ All current DfT, HSE & Industry Guidance Notes & Best Practices

No Traffic Management will be installed if site conditions are unsafe to do so (e.g. poor visiblity, snow or ice etc.)

Key

Diversion Route
Closed Road
Pedestrian Barrier
Work Zone
Traffic Cone

Drawing Number	Version				
TTMC/25/07/073	v1.0				
Designed	Drawn	Checked	Approved	Date	
A.McQ	A.McQ	A.McQ	A.McQ	26.07.2025	