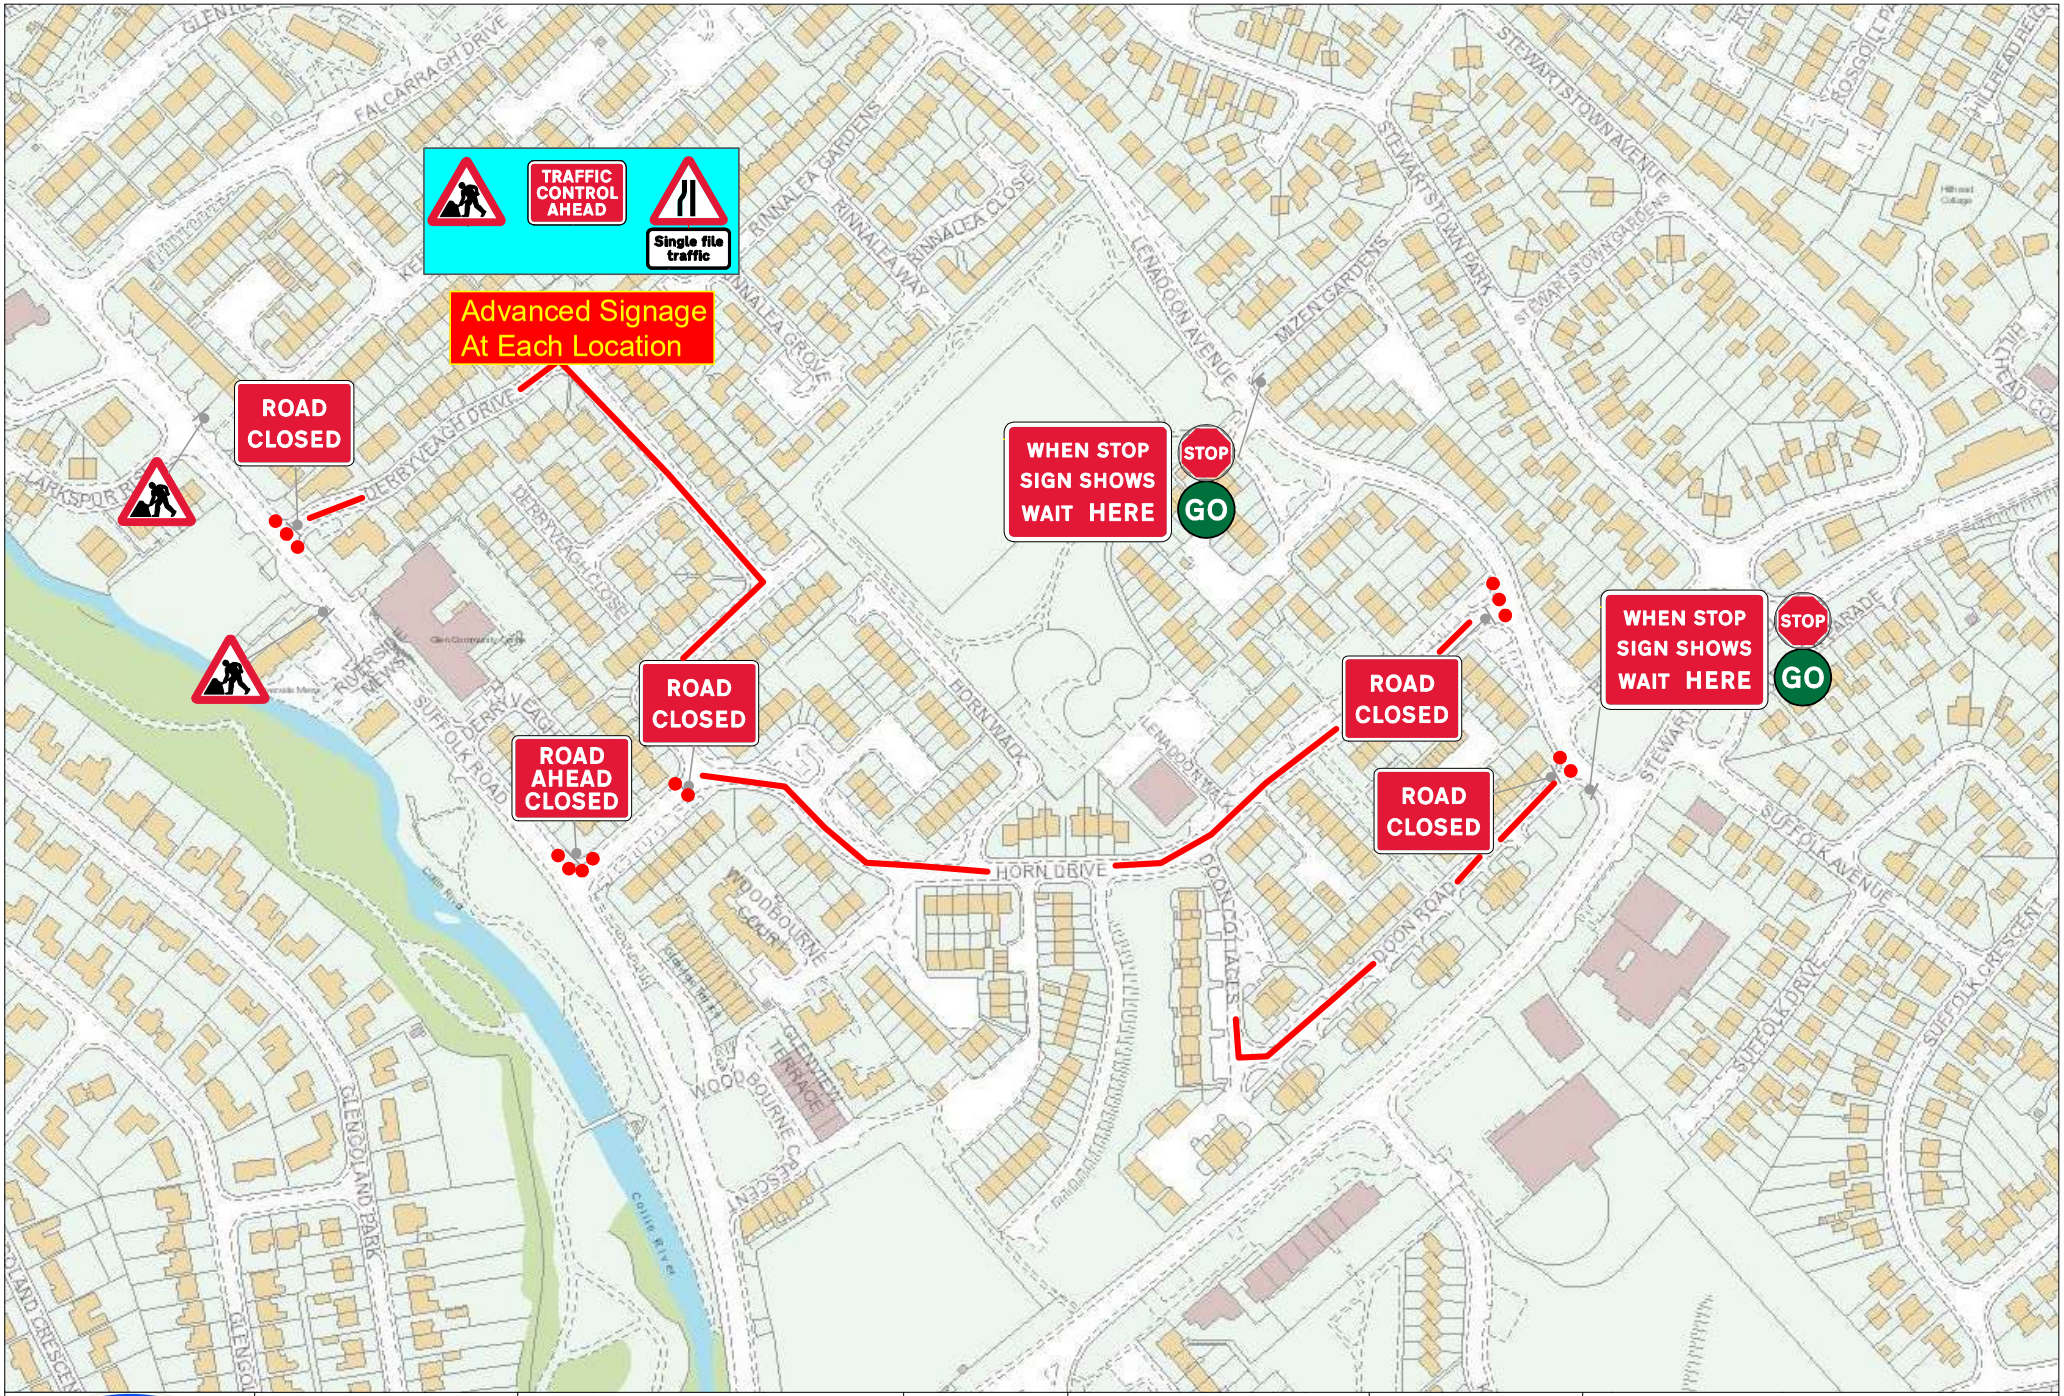

PREMIER TRAFFIC SYSTEMS
Unit 4 Pinewick Business
10A Magheraknock Rd
Ballynahinch
Co.Down
BT24 8TJ
TEL: 02897565892

Lenadoon

30

Client/Project
David Cooke/Blue Lights

Drawn By: Shane Brennan

Scale: Not To Scale

Drg No.
TM-02

Original Drawing Size A3

Notes:
- Installation, maintenance & removal of traffic management will be carried out by Lantra approved operatives who have achieved Sector Scheme Training
- All traffic management to be in accordance with Chapter 8 of the Traffic Signs Manual
- All signs will comply with traffic sign regulations in geneal directions (TSRGD) 2002.
- All traffic management vehicles installing, maintaining & removing TM to be a conspicuous colour, have a 360 degree amber beacon and displaying HIGHWAY MAINTENANCE along with chevrons on the rear