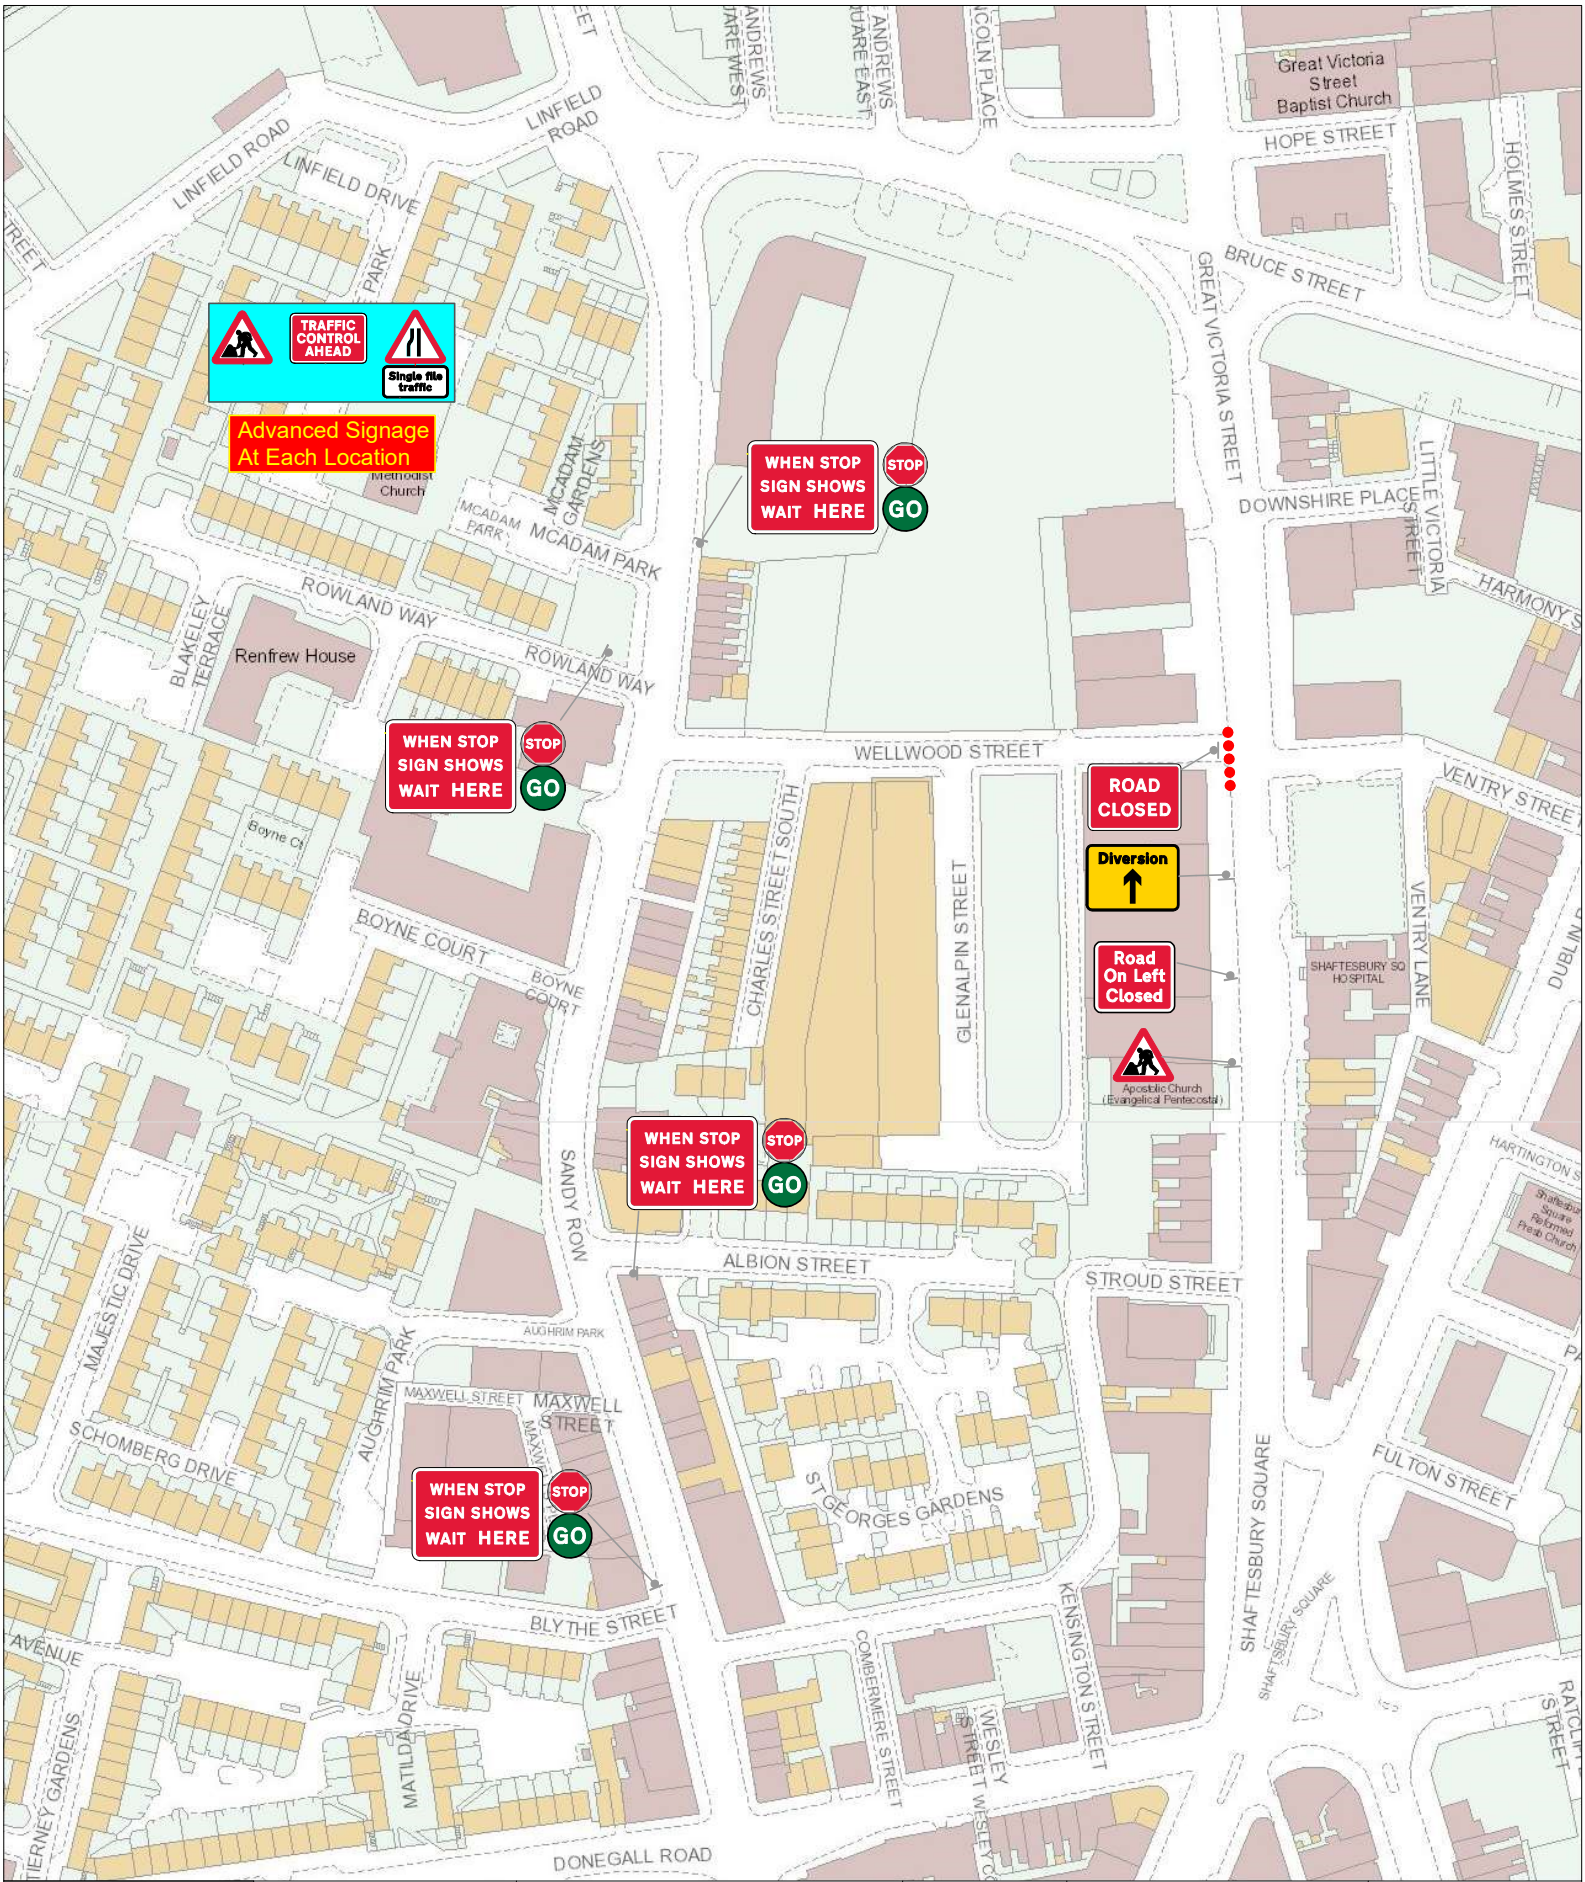

PREMIER TRAFFIC SYSTEMS
Unit 4 Pinewick Business
10A Magheraknock Rd
Ballynahinch
Co.Down
BT24 8TJ
TEL: 02897565892

Sandy Row

30

Client/Project
David Cooke/Blue Lights

Drawn By: Shane Brennan

Scale: Not To Scale

Drg No.
TM-01

Original Drawing Size
A3